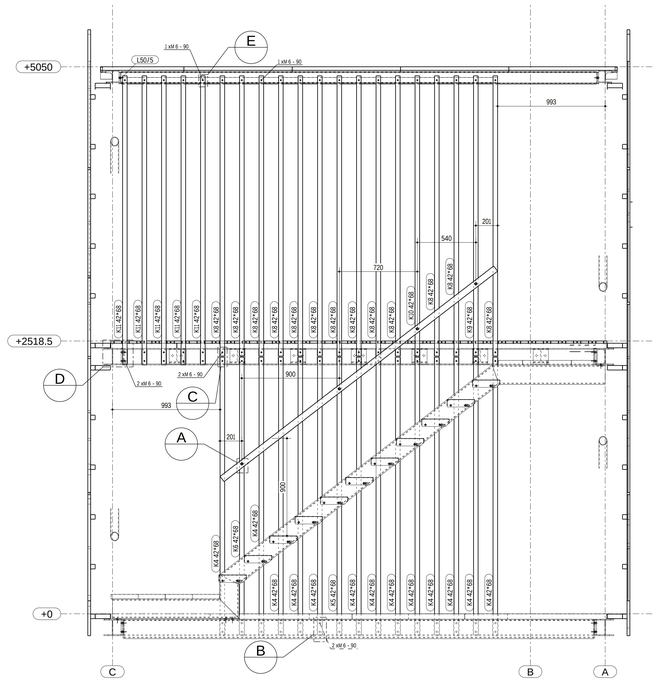

1 - 1
SCHAAL: 1:20

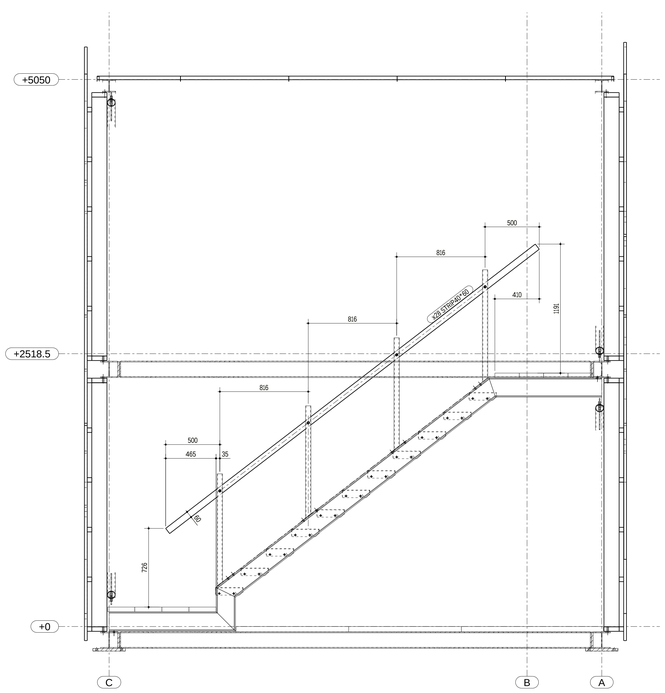

Axis 2
SCHAAL: 1:20

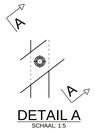

DETAIL A
SCHAAL: 1:5

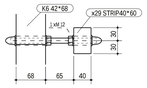

DOORSNEDE A - A
SCHAAL: 1:5

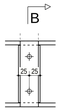

DETAIL B
SCHAAL: 1:5

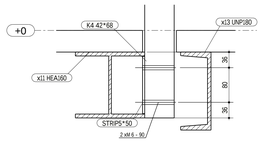

DOORSNEDE B - B
SCHAAL: 1:5

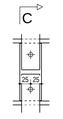

DETAIL C
SCHAAL: 1:5

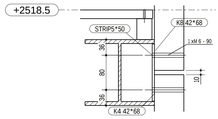

DOORSNEDE C - C
SCHAAL: 1:5

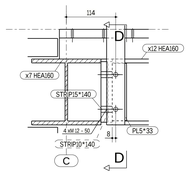

DETAIL D
SCHAAL: 1:5

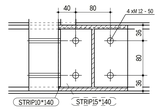

DOORSNEDE D - D
SCHAAL: 1:5

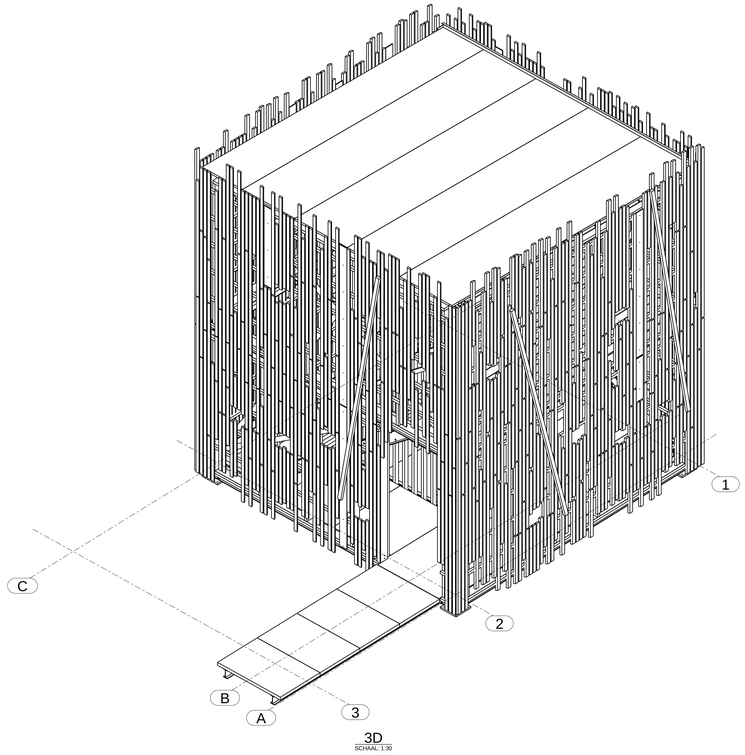

3D
SCHAAL: 1:30

DETAIL E
SCHAAL: 1:5

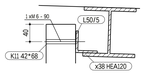

DOORSNEDE E - E
SCHAAL: 1:5

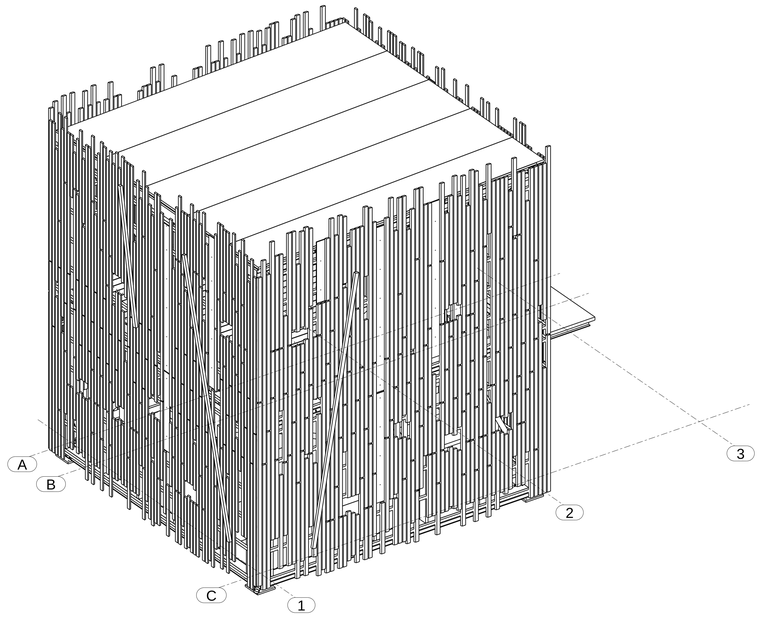

3D 180°
SCHAAL: 1:30

verhofsté group

Baaikensstraat 9
9240 ZELE
TEL 052/45.63.70
FAX 052/45.63.71
www.verhofste.com

PROJECT:
De Blankaert Diksmuide

TITLE:
Wood 3D

According EN1090-2

EXECUTION CLASS	EXC 2
STEEL TYPE	
SURFACE TREATMENT	
WPS	0401, 0301, 0501
WELDS	Unless noted otherwise
FASTENERS	

SBE
SLACHTHUISSTRAAT 71 - 9100 SINT-NIKLAAS - BELGIUM
T: +32 3 777 95 19 F: +32 3 777 98 79 info@sbe.be www.sbe.be

Rev.	Date	Description modifications	CAD / Ir	Checked	Appr.
F					
E					
D					
C					
B					
A					
0	29.04.2019	First issue	SWA	SRO	SRO

SCALE	FORMAT	PROJECT	DOCUMENT TYPE	DEPARTMENT	PHASE	DOCUMENT NUMBER	REVISION
1:5 1:20 1:30	A0 841x1189	13661	TEK	S	-	007	0

IMPORTANT : This drawing is the property of Verhofsté nv, Baaikensstraat 9, 9240 Zele.
It may not be copied, multiplied or reproduced in full or in part by third parties
without prior written permission from Verhofsté nv.